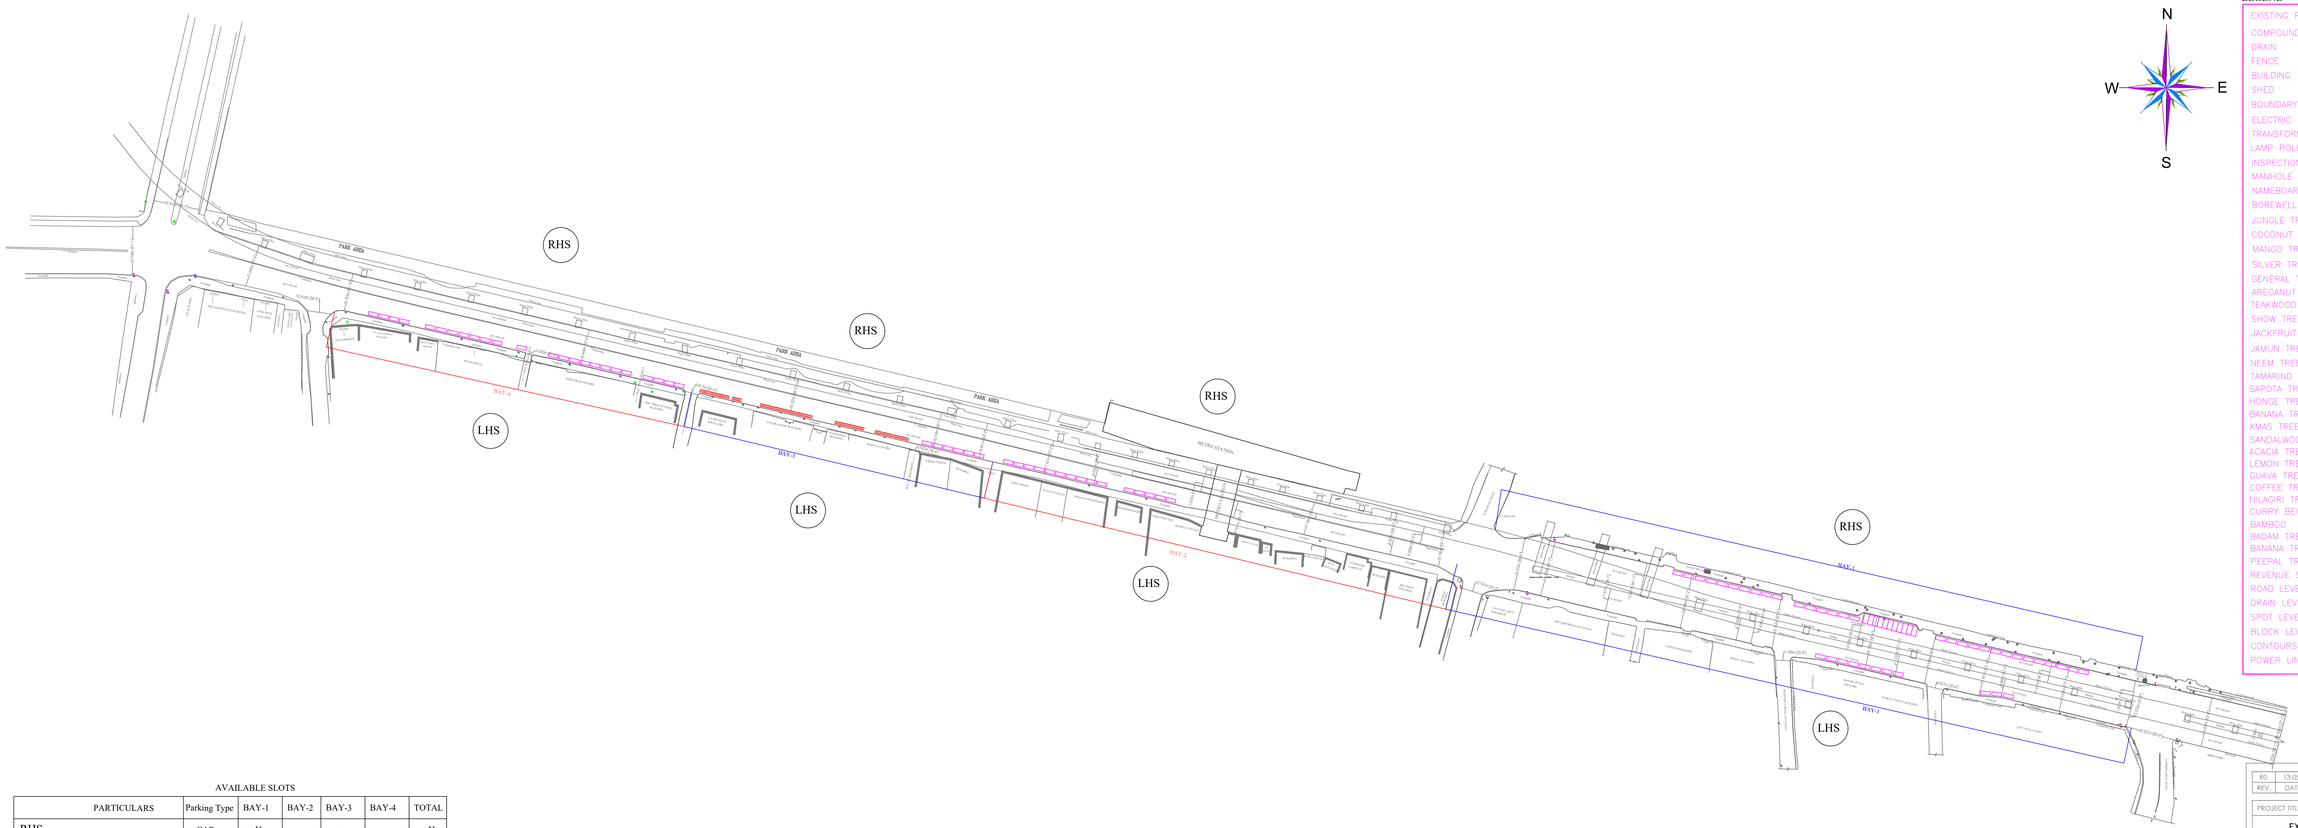

LEGEND

EXISTING ROAD	
COMPOUND WALL	
DRAIN	
FENCE	
BUILDING	
SHED	
BOUNDARY LINE	B1 B2
ELECTRIC POLE	
TRANSFORMER	
LAMP POLE	
INSPECTION CHAMBER	IC IC
MANHOLE	
NAMEBOARD	
BOREWELL	
JUNGLE TREE	
COCONUT TREE	
MANGO TREE	
SILVER TREE	
GENERAL TREE	
ARECANUT TREE	
TEAKWOOD TREE	
SHOW TREE	
JACKFRUIT TREE	
JAMUN TREE	
NEEM TREE	
TAMARIND TREE	
SAPOTA TREE	
HONGE TREE	
BANANA TREE	
XMAS TREE	
SANDALWOOD TREE	
ACACIA TREE	
LEMON TREE	
GUAVA TREE	
COFFEE TREE	
NILAGIRI TREE	
CURRY BEVU TREE	
BAMBOO	
BADAM TREE	
BANANA TREE	
PEEPAL TREE	
REVENUE STONE	
ROAD LEVELS	100.000
DRAIN LEVELS	100.000
SPOT LEVELS	100.000
BLOCK LEVELS	100.000
CONTOURS	
POWER LINE	

AVAILABLE SLOTS

PARTICULARS	Parking Type	BAY-1	BAY-2	BAY-3	BAY-4	TOTAL
RHS FROM MAYO HALL TO LIC BUILDING	CAR	41		-	-	41
	2 Wheeler	-	-	-	-	0
LHS FROM MAYO HALL TO LIC BUILDING	CAR	11	15	6	24	56
	2 Wheeler	-	-	106	-	106

REV.	DATE	DESCRIPTION	APRD.
R0	13-05-25	GOOD FOR CONSTRUCTION	

PROJECT TITLE

EXISTING PARKING SLOTS OF VEHICLES AT MG ROAD (EAST ZONE)

CONSULTANTS

M/s. Team For You
Project Management and Conultancy
No.102, 1st Main Road, 3rd Cross,
Magadi Main Road, Kottigepalya,
Bangalore-560091.